NORTH

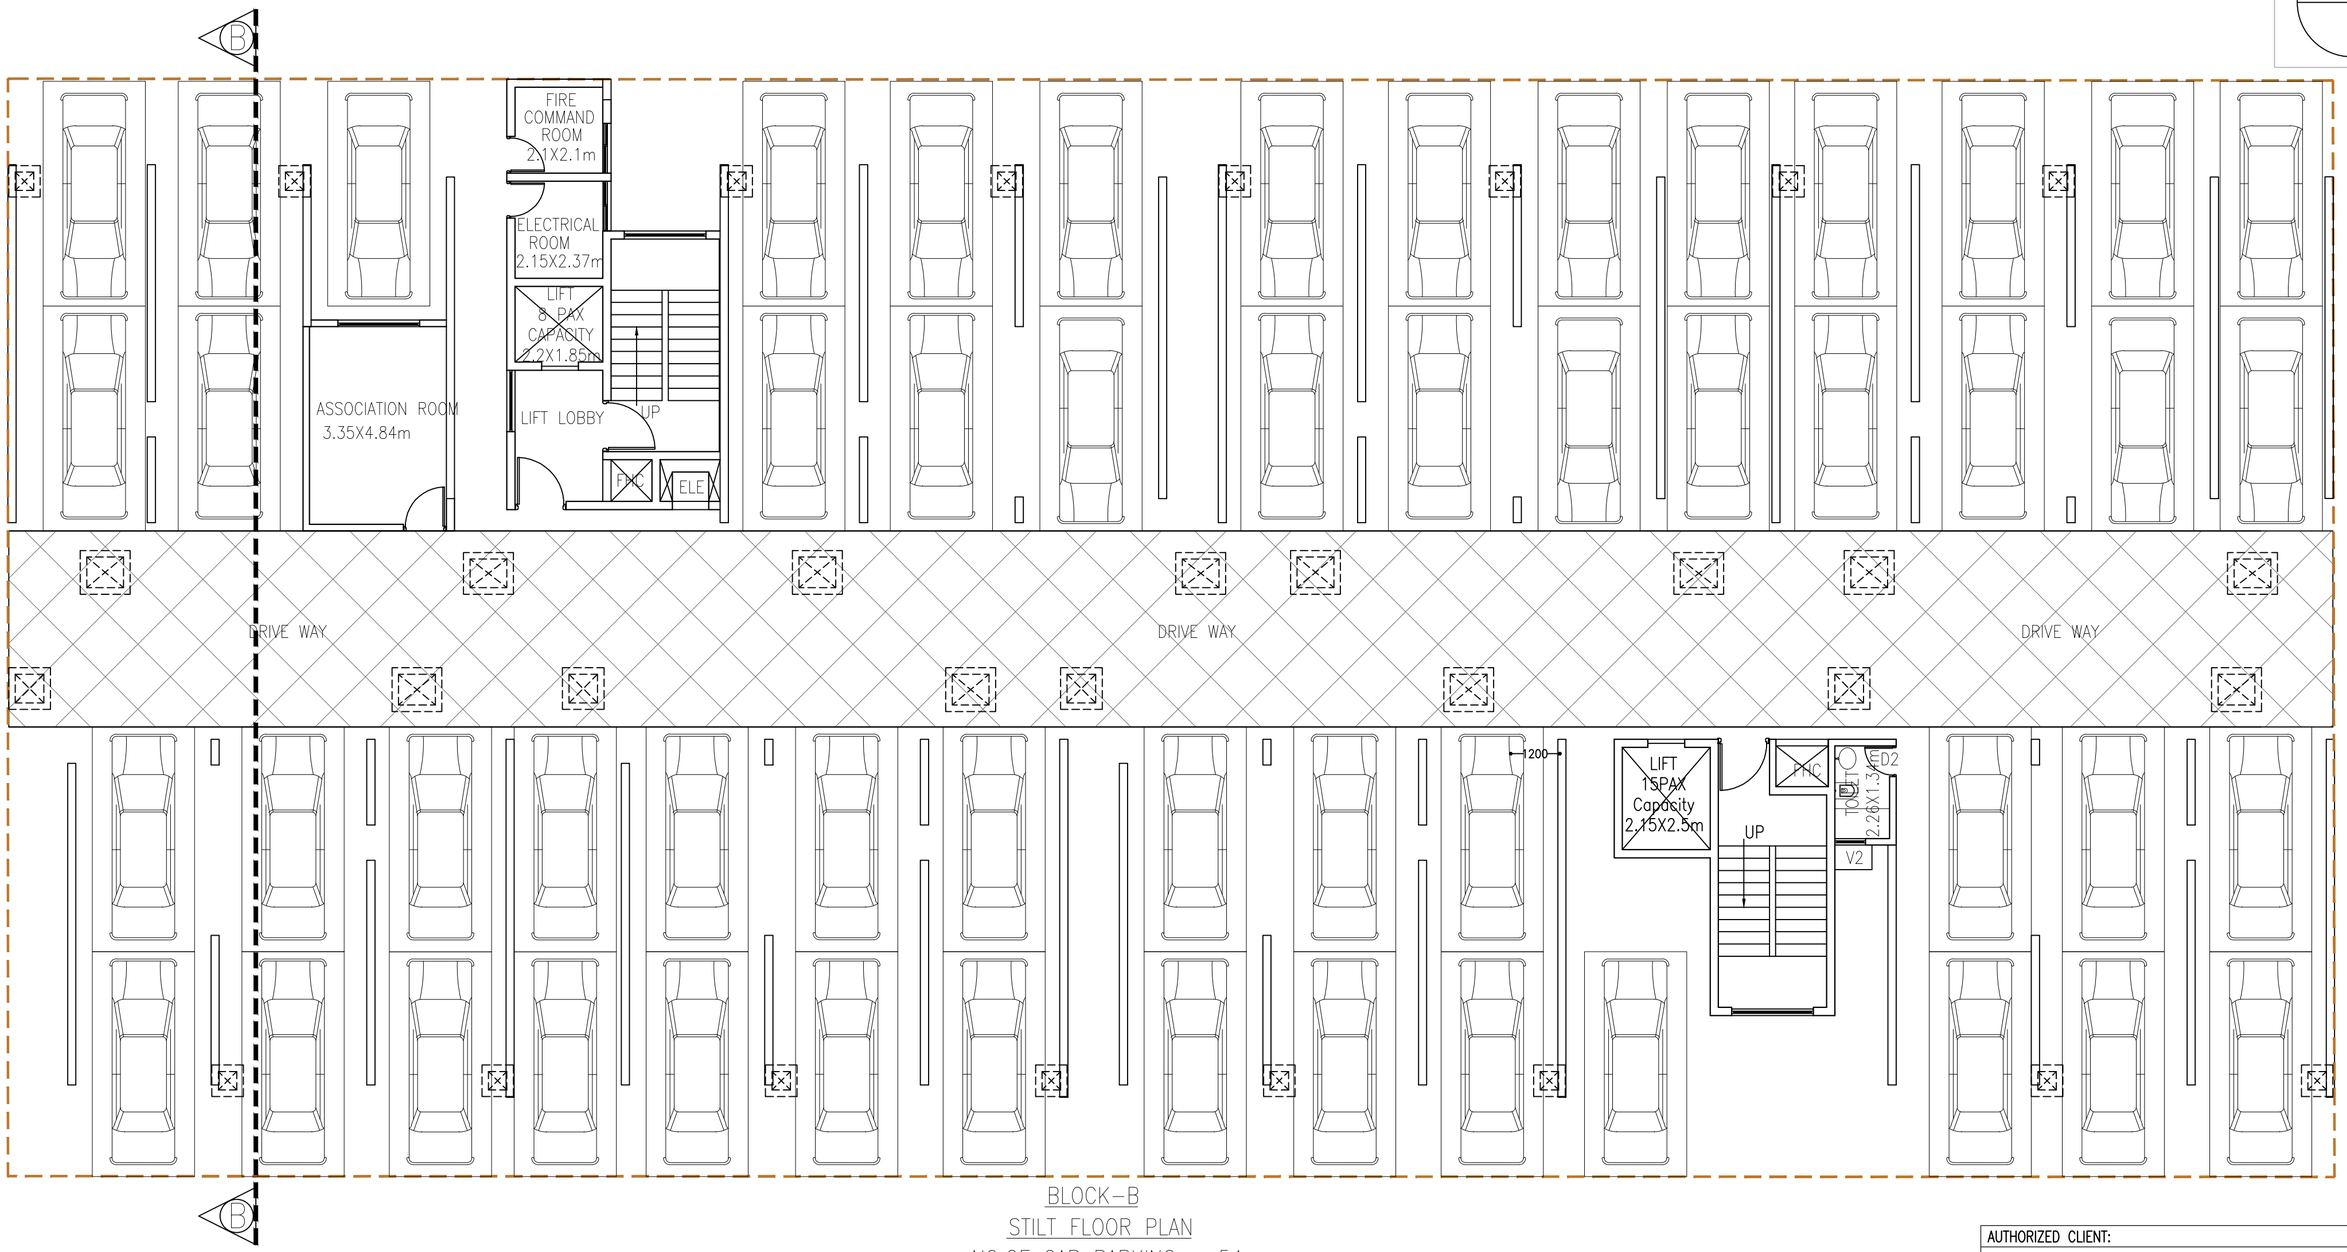


BLOCK–B
STILT FLOOR PLAN
NO.OF CAR PARKING – 54

NOTE : FOR DETAILED SPECIFICATIONS REFER TENDER DOCUMENT

FOR TENDER PURPOSE

AUTHORIZED CLIENT:

BANGALORE DEVELOPMENT AUTHORITY
OFFICE OF THE EXECUTIVE ENGINEER
T.CHOWDAIAH ROAD, KUMARAPARK WEST,
BENGALURU – 560020

PROJECT TITLE:

PROPOSED CONSTRUCTION OF 2 BHK HOUSING PROJECT AT KENCHANAPURA , SY NO 73, PART–B KENCHANAPURA BANGALORE

DRAWING TITLE:

BLOCK–B
STILT FLOOR PLAN

| SCALE–1:150 | SIZE–A3 | DATE: 15/04/2025 |
|---|---|---|
| DRAWING NUMBER | | REV |
| A–08 | | T0 |